DATE$$$ $(USER)	PRF 0006889.tbl	G:\Tra\63616-03-Lithonia-Ind\rdy\0006889_01-0001.dgn GRWCOV	STATE	PROJECT NUMBER	SHEET NO.	TOTAL SHEETS
			GA	CSSTP-0006-00(889)	1	305

DEPARTMENT OF TRANSPORTATION
STATE OF GEORGIA

PLAN AND PROFILE OF PROPOSED
LITHONIA INDUSTRIAL BOULEVARD EXTENSION - PHASE III

DEKALB COUNTY
FEDERAL AID PROJECT
CSSTP-0006-00(889)

FEDERAL ROUTE • N/A
STATE ROUTE • 1230
P.I.NO. 0006889

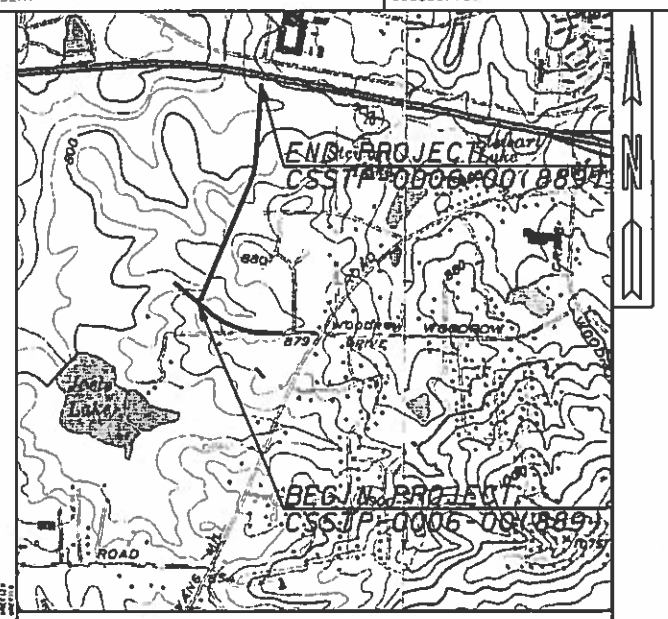

LOCATION SKETCH

DESIGN DATA:	2038
TRAFFIC A.D.T.:	12180 (2018)
TRAFFIC A.D.T.:	16320 (2038)
TRAFFIC D.H.V.:	1635 (2038)
DIRECTIONAL DIST:	50/50
% TRUCKS:	9.0%
24 HR.TRUCKS %:	10.0%
SPEED DESIGN:	45 MPH

FUNCTIONAL CLASS:
URBAN MINOR COLLECTOR

THIS PROJECT IS 100% IN DEKALB COUNTY AND IS 100% IN CONG.DIST.NO.4 .

PROJECT DESIGNATION: EXEMPT

THIS PROJECT HAS BEEN PREPARED USING THE HORIZONTAL GEORGIA COORDINATE SYSTEM OF 1984 (NAD 1983)/94 WEST ZONE.AND THE NORTH AMERICAN VERTICAL DATUM (NAVD) OF 1988.

PROJECT MID POINT
STA. 134+87.00
N 1343936.4910
E 2306623.8770

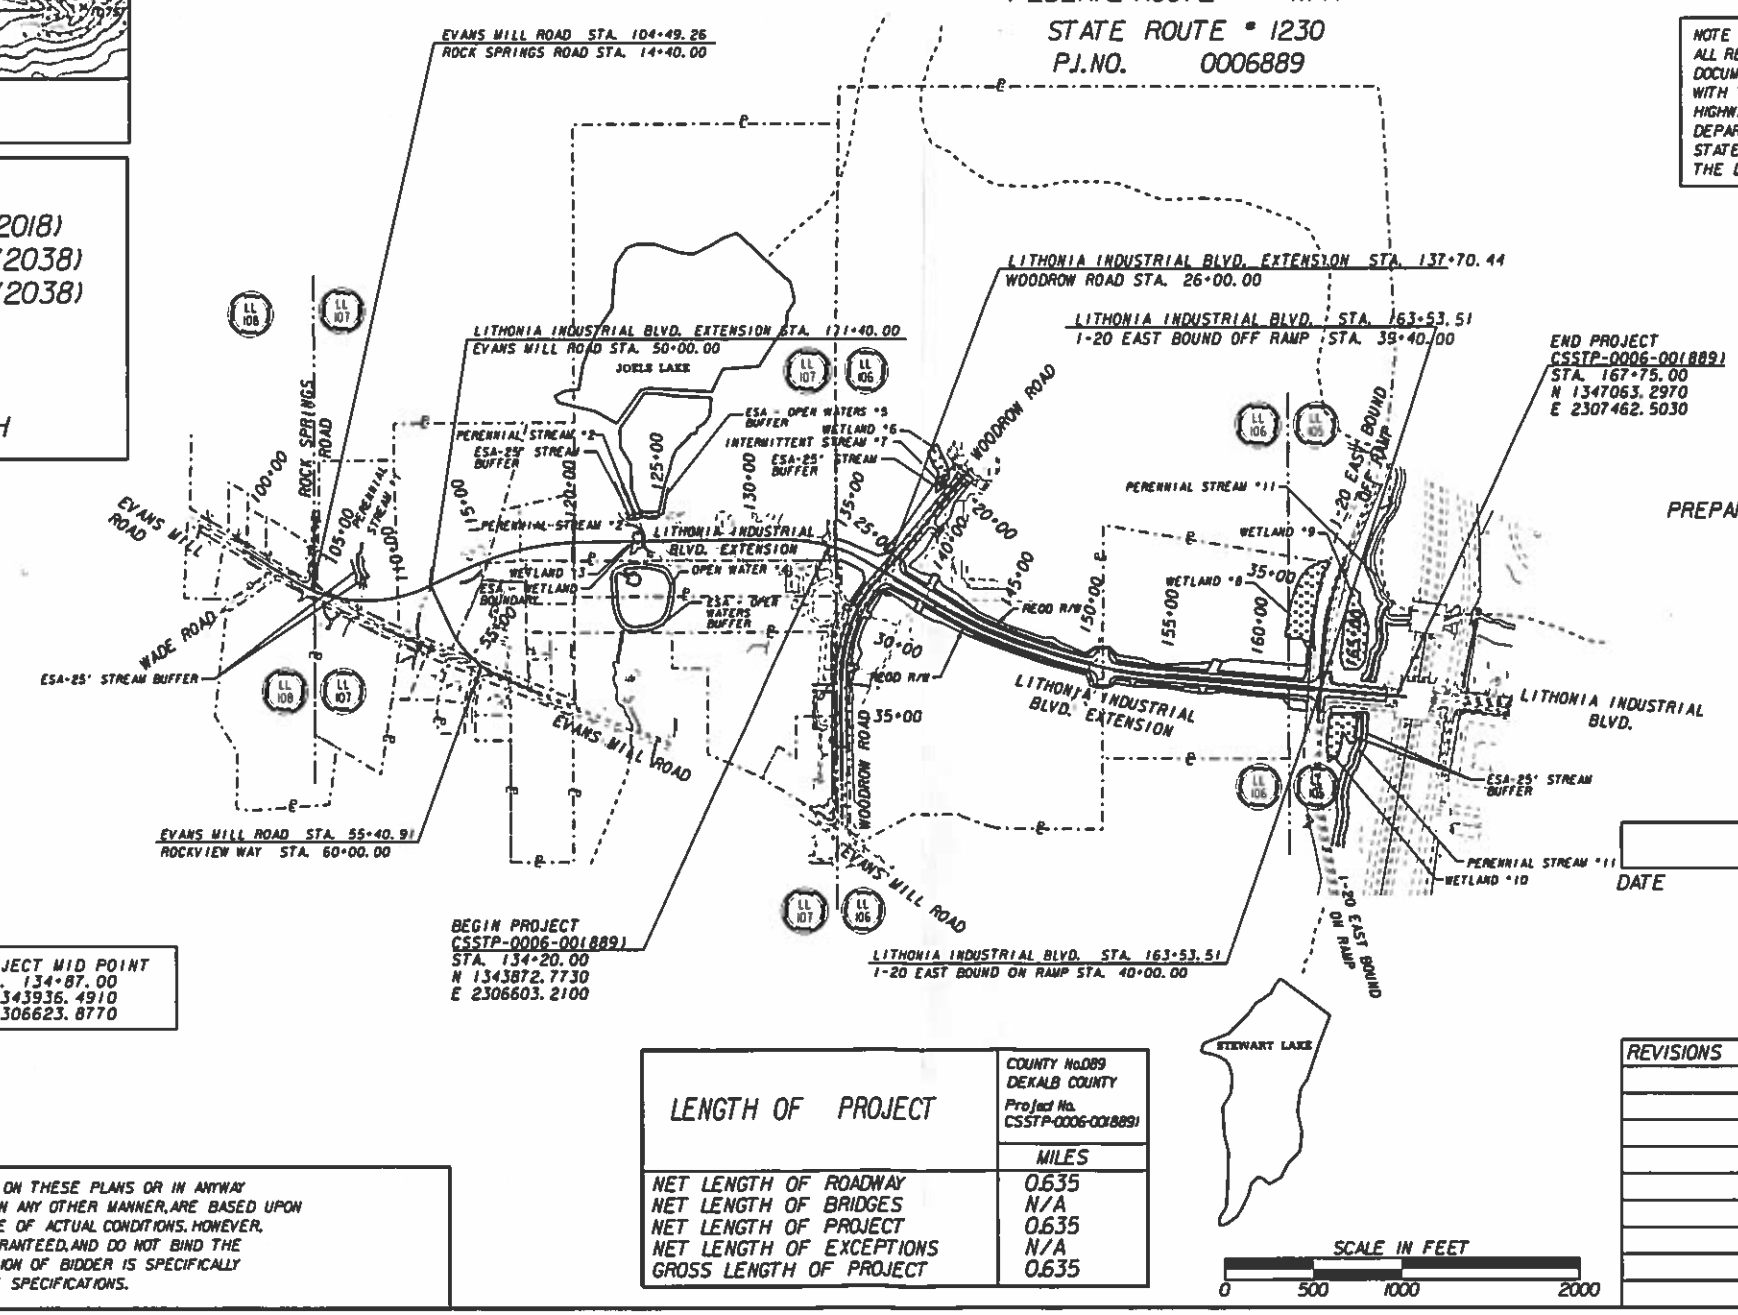

NOTE :
ALL REFERENCES IN THIS DOCUMENT,WHICH INCLUDES ALL PAPERS,WRITINGS, DOCUMENTS,DRAWINGS,OR PHOTOGRAPHS USED,OR TO BE USED IN CONNECTION WITH THIS DOCUMENT,TO "STATE HIGHWAY DEPARTMENT OF GEORGIA ","STATE HIGHWAY DEPARTMENT ","GEORGIA STATE HIGHWAY DEPARTMENT "," HIGHWAY DEPARTMENT ",OR "DEPARTMENT "WHEN THE CONTEXT THEREOF MEANS THE STATE HIGHWAY DEPARTMENT OF GEORGIA,AND SHALL BE DEEMED TO MEAN THE DEPARTMENT OF TRANSPORTATION.

GEORGIA REGISTERED No 29736 PROFESSIONAL ENGINEER MATTHEW A MOORE

PREPARED BY: ARCADIS Design & Consultancy for natural and built assets

DATE	CHIEF ENGINEER

LOCATION AND DESIGN APPROVAL	08-24-2010
PRELIMINARY FIELD PLAN REVIEW	03-04-2010
FINAL FIELD PLAN REVIEW	- -
PLANS COMPLETED	- -

LENGTH OF PROJECT	COUNTY No.089 DEKALB COUNTY Project No. CSSTP-0006-00(889) MILES
NET LENGTH OF ROADWAY	0.635
NET LENGTH OF BRIDGES	N/A
NET LENGTH OF PROJECT	0.635
NET LENGTH OF EXCEPTIONS	N/A
GROSS LENGTH OF PROJECT	0.635

REVISIONS	

THE DATA,TOGETHER WITH ALL OTHER INFORMATION SHOWN ON THESE PLANS OR IN ANYWAY INDICATED THEREBY,WHETHER BY DRAWINGS OR NOTES,OR IN ANY OTHER MANNER,ARE BASED UPON FIELD INVESTIGATIONS AND ARE BELIEVED TO BE INDICATIVE OF ACTUAL CONDITIONS. HOWEVER, THE SAME ARE SHOWN AS INFORMATION ONLY,ARE NOT GUARANTEED,AND DO NOT BIND THE DEPARTMENT OF TRANSPORTATION IN ANY WAY.THE ATTENTION OF BIDDER IS SPECIFICALLY DIRECTED TO SUBSECTIONS 102.04,102.05,AND 104.03 OF THE SPECIFICATIONS.